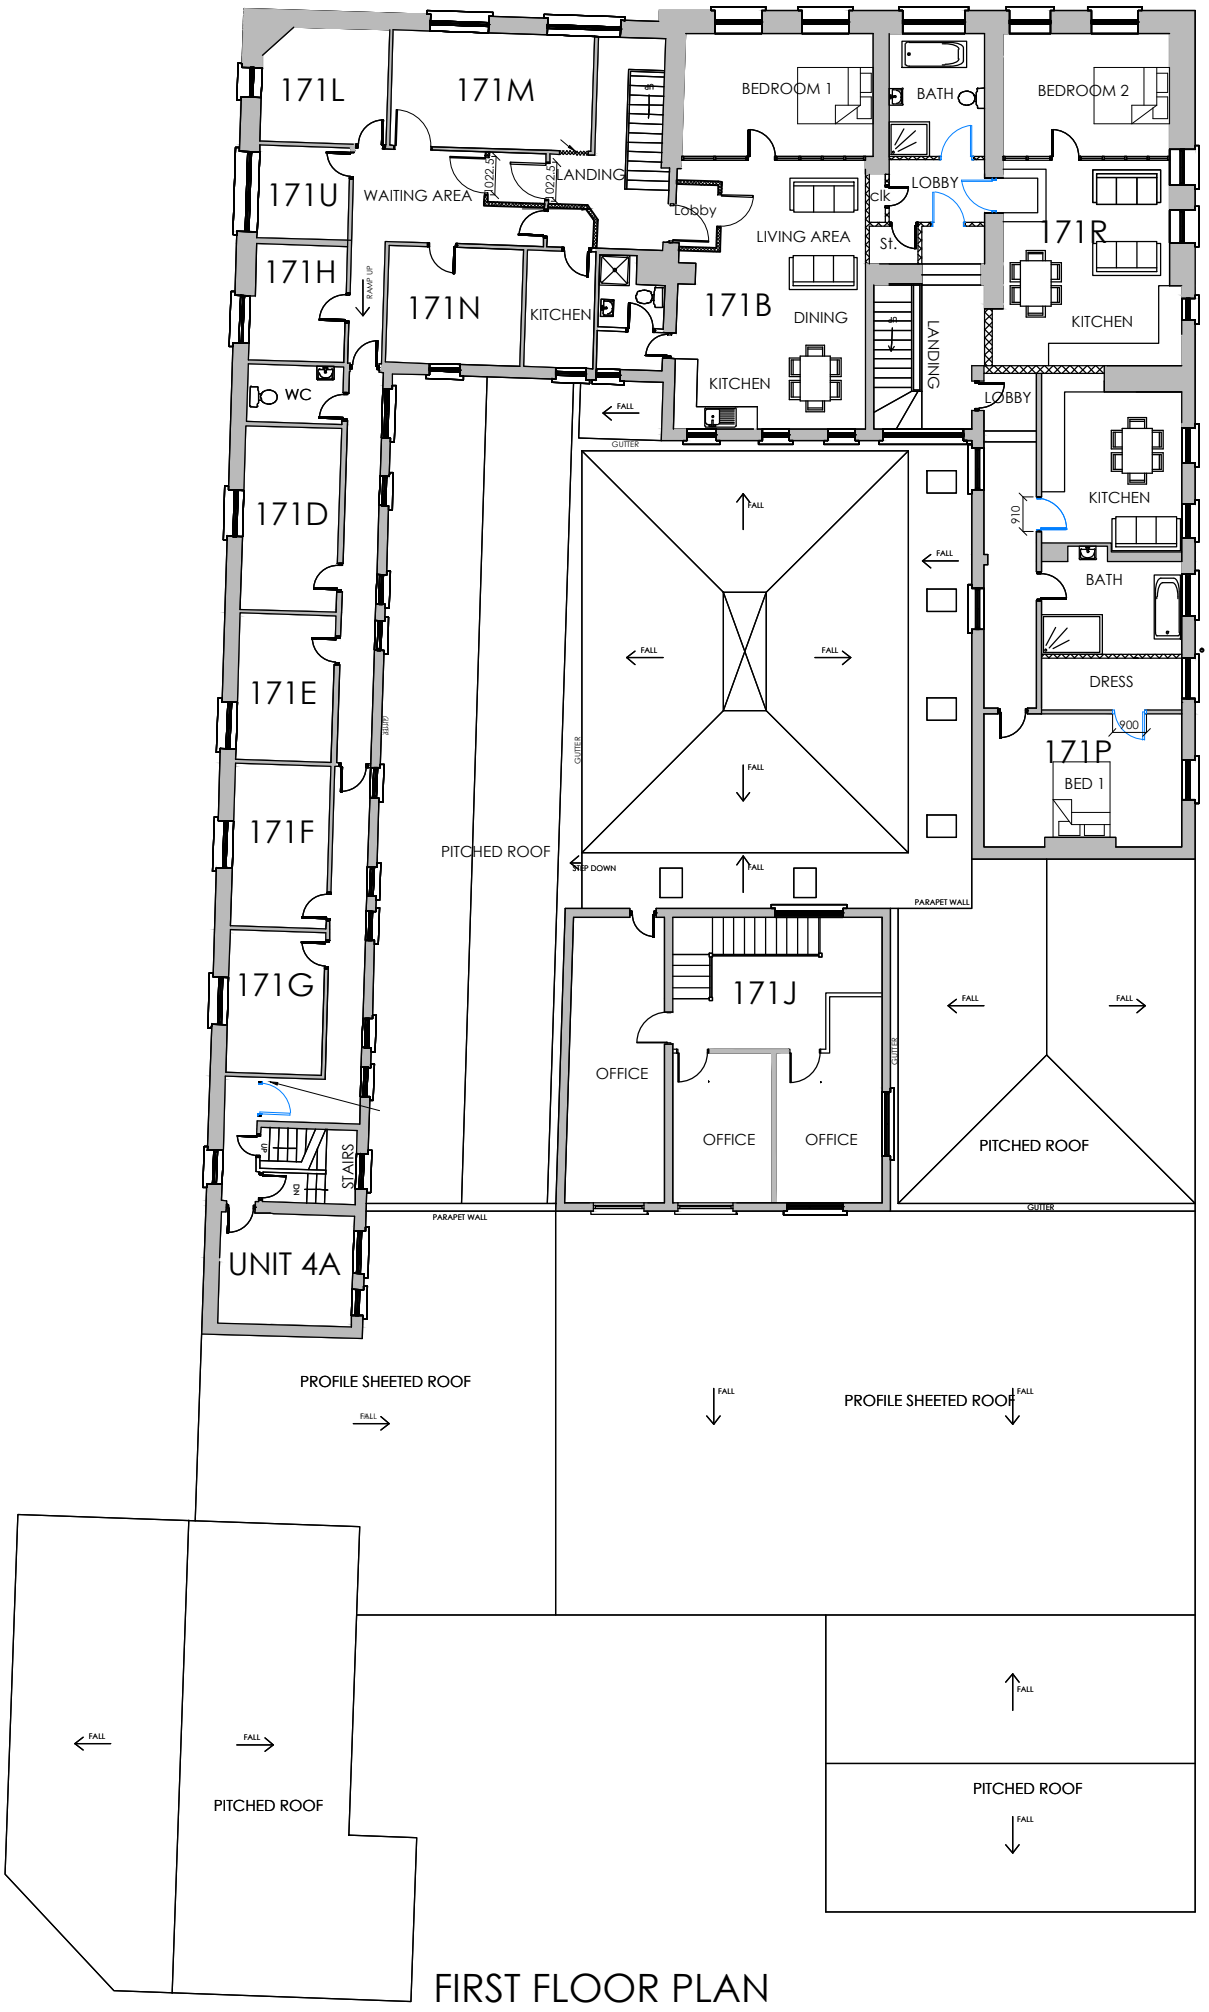

FIRST FLOOR PLAN

CLIENT		
WJ Law Bespoke		
PROJECT		
Rosevale House		
DWG TITLE		SCALE/S
First Floor Plan		1:200 @ A3
DATE	DRAWN BY	JOB NO
19-07-17	CSS/ MB	2881-020-00-05

REVISION	DESCRIPTION	BY	DATE

PRELIMINARY

PLANNING ☐
BUILDING CONTROL ☐
RECORD ☐
FOR APPROVAL ☐

NOTED DIMENSIONS TO BE FOLLOWED IN PREFERENCE TO SCALED DIMENSIONS AND REPORT ANY DISCREPANCY IMMEDIATELY

THE INFORMATION PROVIDED ON THIS DRAWING IN RESPECT OF STATUTORY OR OTHER EXTERNAL SERVICE INFORMATION CANNOT BE GUARANTEED TO BE ACCURATE, IS GIVEN FOR ASSISTANCE AND GENERAL GUIDANCE AND THAT ROUTES MAY DEVIATE. ALAN PATTERSON DESIGN THEREFORE CAN TAKE NO RESPONSIBILITY FOR THE INFORMATION PROVIDED AND DOES NOT WARRANT ACCURACY OF THE SAME

© COPYRIGHT RETAINED BY ALAN PATTERSON DESIGN LLP

Alan Patterson Design LLP

Darragh House
112 Craigdarragh Road
Helen's Bay
County Down BT19 1UB

Tel: 028 9185 2582
Fax: 028 9185 3448
email: info@alanpattersondesign.com
website: www.alanpattersondesign.com